CITY OF LOWELL
2020 MASTER STREET/TRAIL PLAN

Existing Trail	
Proposed Trail	
Expressway	VARIABLE R-O-W AND WIDTH
Expressway On/Off Ramp	VARIABLE R-O-W AND WIDTH
Expressway - Proposed	VARIABLE R-O-W AND WIDTH
Arterial	87' R-O-W; 63' WIDTH
Arterial - Proposed	87' R-O-W; 63' WIDTH
Collector	63' R-O-W; 39' WIDTH
Collector - Proposed	63' R-O-W; 39' WIDTH
Local	53' R-O-W; 29' WIDTH
Local - Proposed	53' R-O-W; 29' WIDTH
Parcel Boundaries	
City Limits	
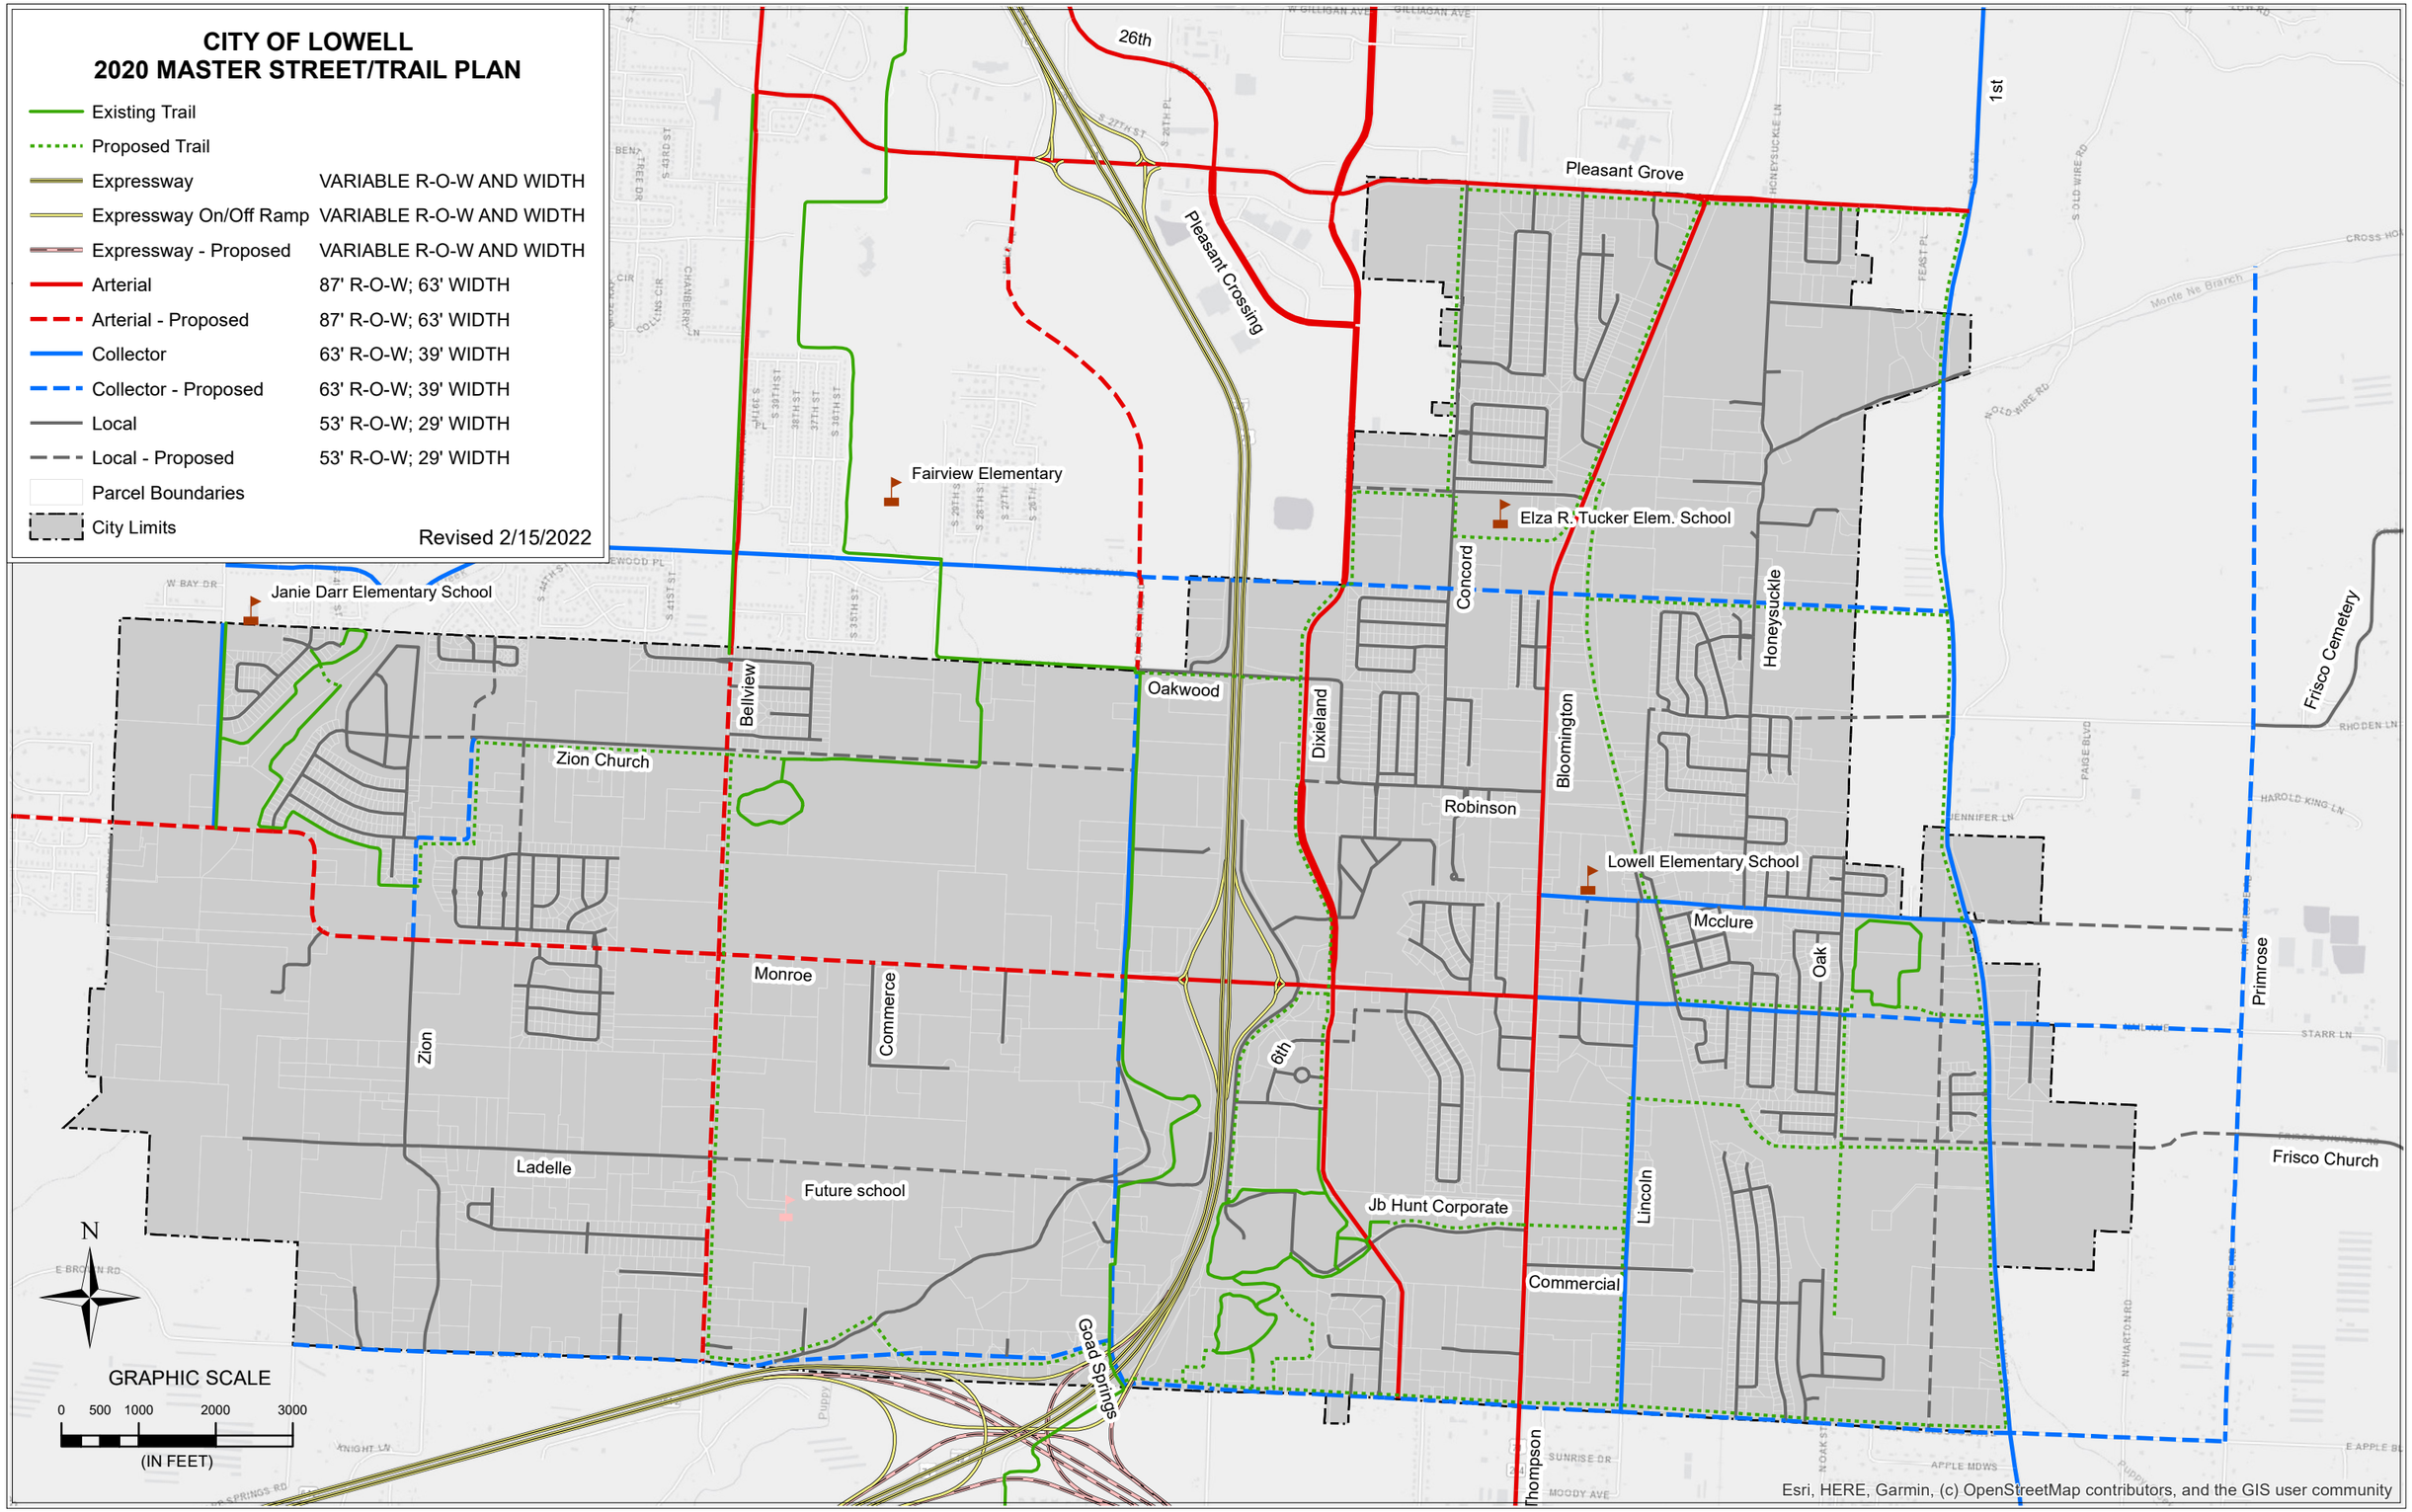
Revised 2/15/2022